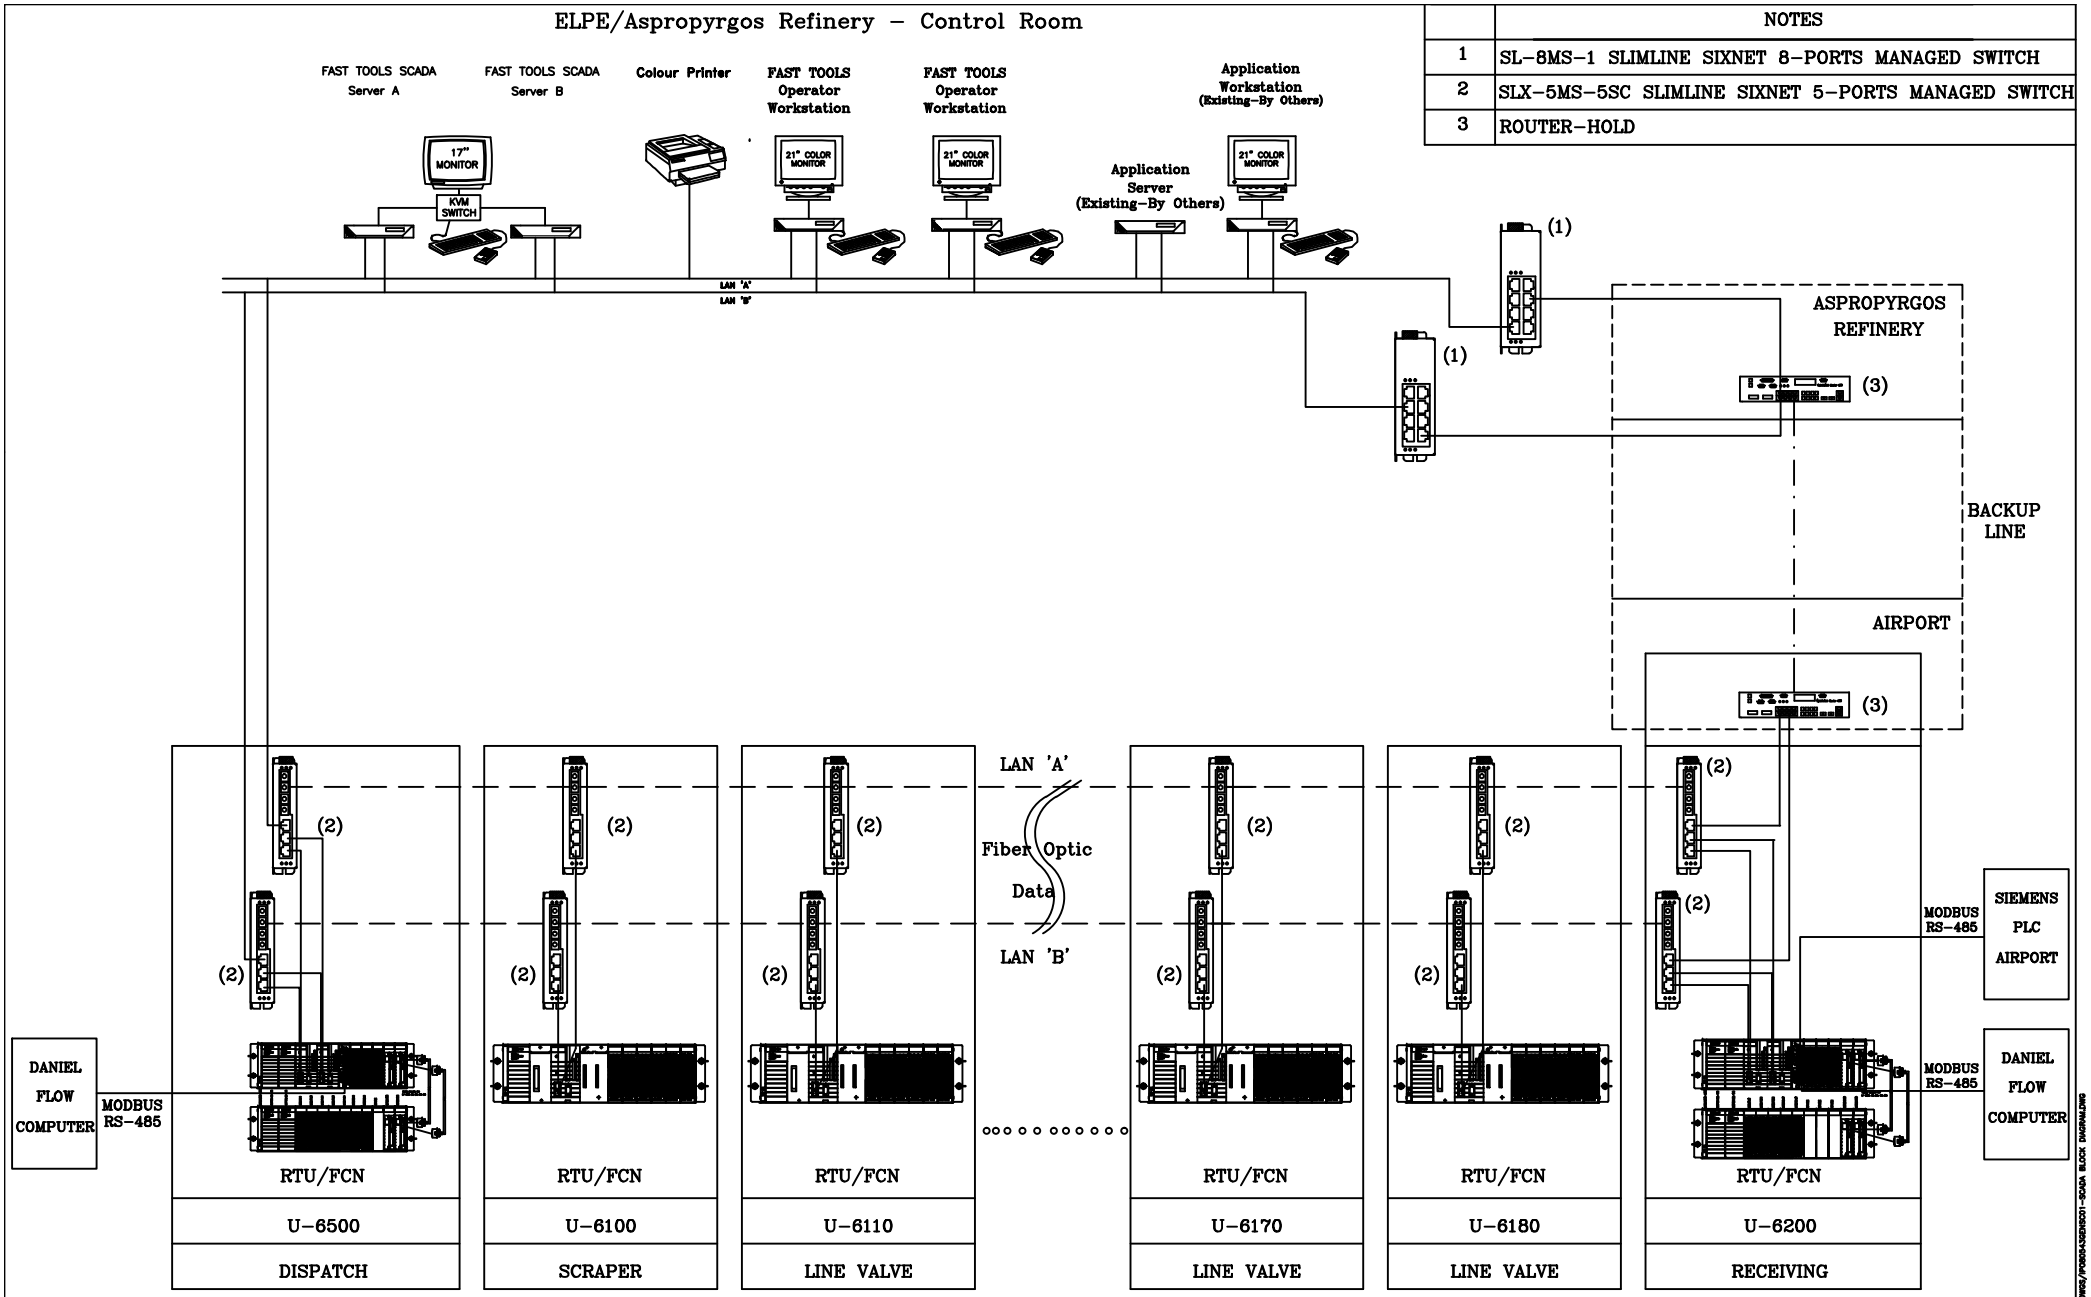

YOKOGAWA	CLIENT: ATHENS AIRPORT FUEL PIPELINE COMPANY S.A.	SCALE: NTS	DRAWING No: I080543GENSC01	
	PROJECT: REMOTE CONTROL SYSTEM UPGRADE FOR HELPE TO EL. VENIZELOS AIRPORT JETFUEL PIPELINE			
T.C.B. S.A. ATHENS–GREECE	TITLE: SCADA BLOCK DIAGRAM	SIZE: A3	SHEET No: 3	REVISION: 0

I080543/PDW/FOR APPROVAL/DWG/SYSTEM DWGS/I080543GENSC01-SCADA BLOCK DIAGRAM.DWG